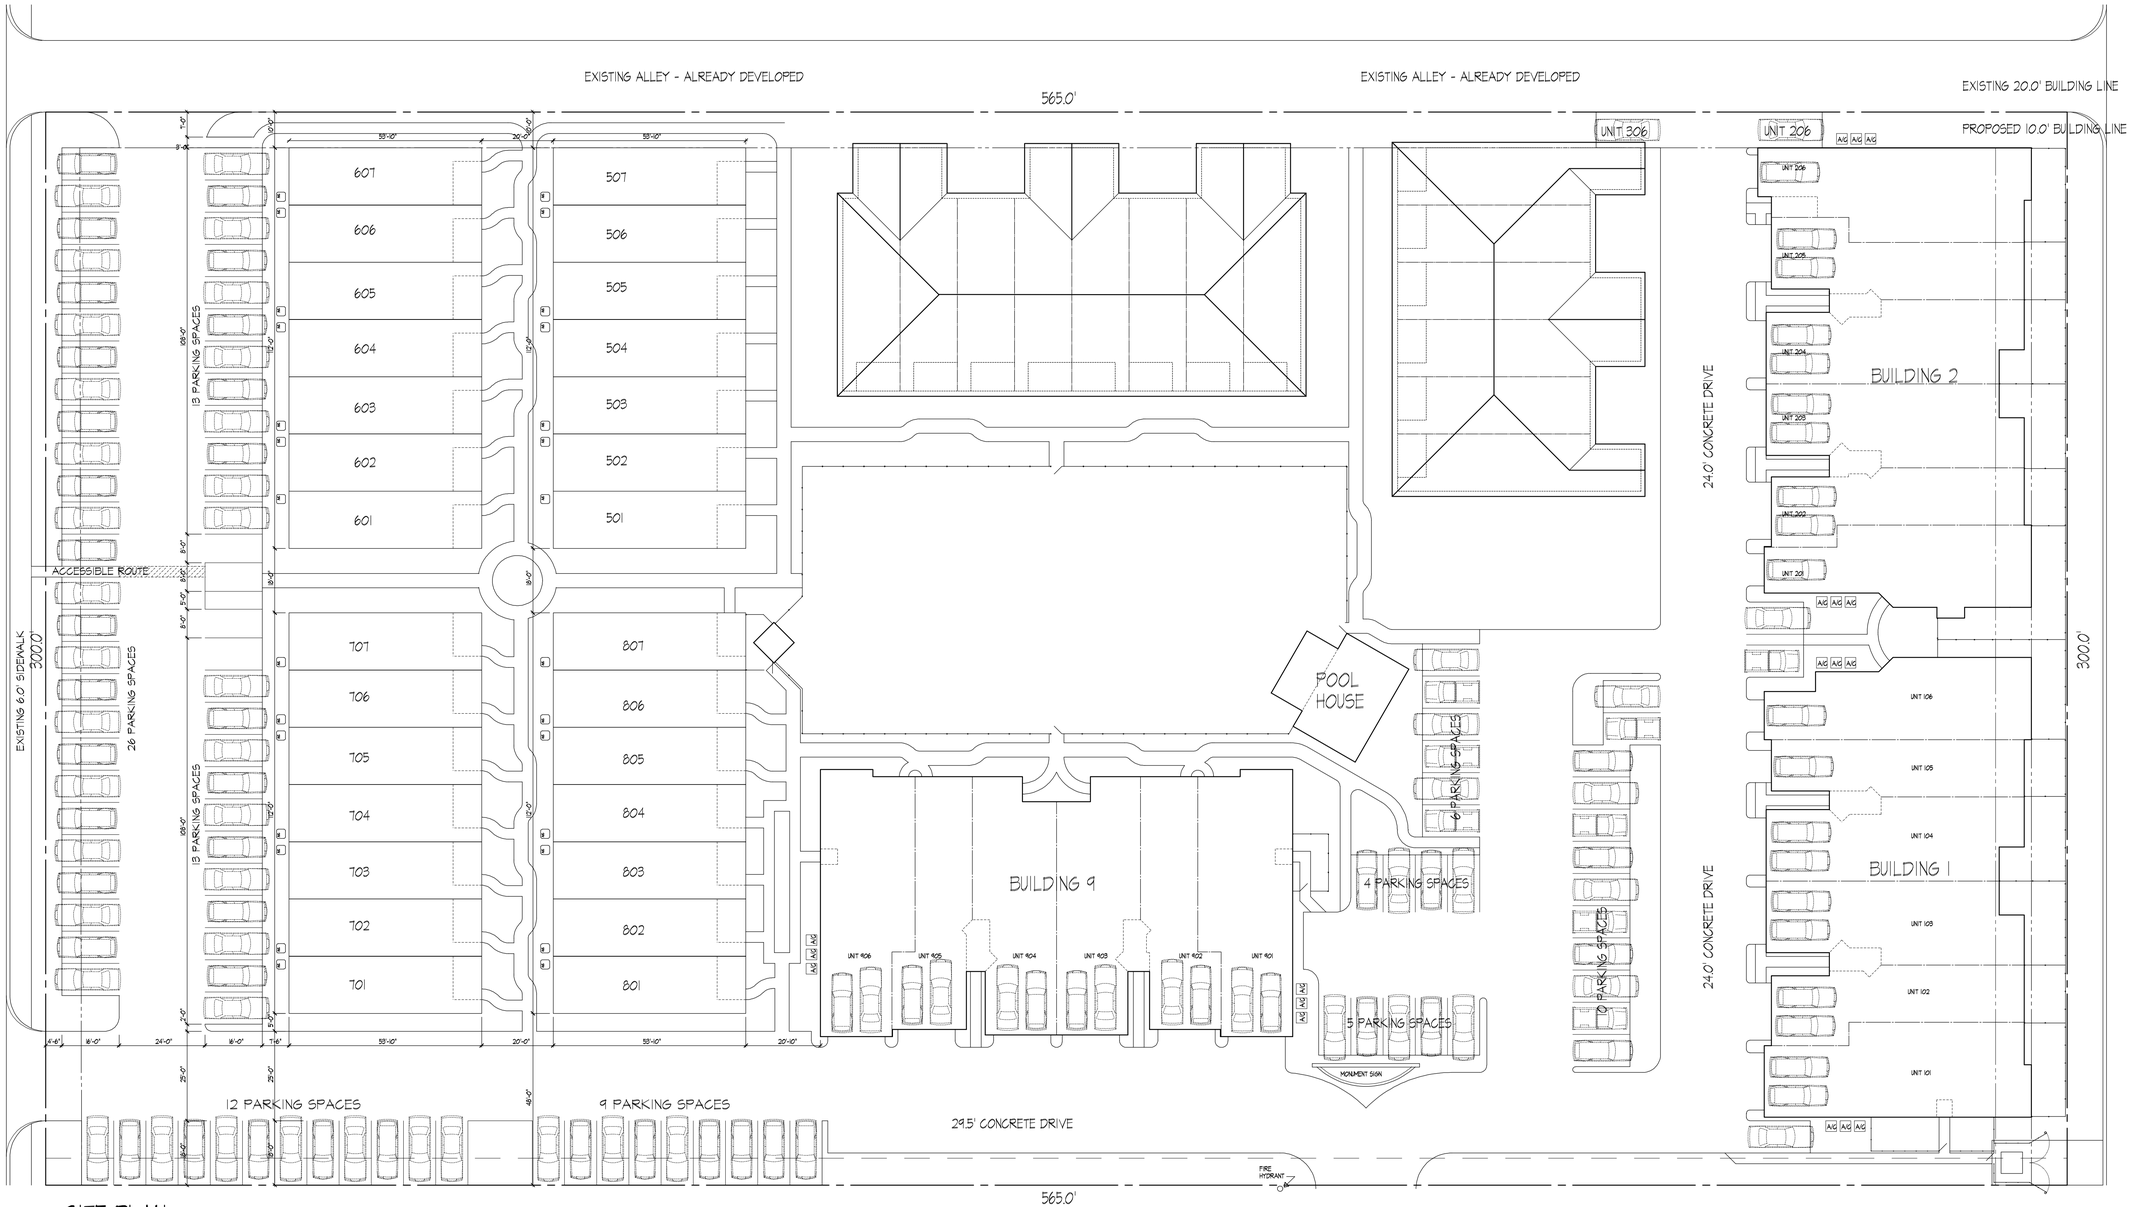

SITE PLAN
SCALE 1"=20'-0"

SHEET NO. A-1 OF 8

DATE 4/20/07

15211 SPID SUITE 220
CORPUS CHRISTI, TX 78418
P.O. BOX 60175
CORPUS CHRISTI, TX 78466
PHONE 361.944.6708
FAX 361.944.6702

SOUTH TEXAS PRIME design group INC

CRUISER STREET 60.0' R.O.W.

A NEW TOWN HOME PROJECT

PALM BAY VILLAGE

SHAR CONSTRUCTION, LLC.

LOTS 8-10 & 13-18 BLOCK 191 SECTION 4

361.944.1304 OFFICE
361.944.1070 FAX
CORPUS CHRISTI, TEXAS

PLAN NORTH